FilmL.A., Inc.
6255 W Sunset Blvd, 12th Floor
Hollywood, CA 90028
t: (213)977-8600 - f: (213)977-8601
www.filmla.com

Summary Information

Permit No: F00146342 **Type of Permit:** FILMING **Release Date:** 12/13/2018

Production Company WARNER BROS TELEVISION PRODUCTION

Insured Company Name WARNER BROS TELEVISION PRODUCTION

Contact Phone No. 1 818-954-4833
Contact Phone No. 2
Fax 818-954-4904
Address 4000 WARNER BLVD
BURBANK, California 91522

Production Title LETHAL WEAPON

Type of Production TV Drama

Producer Marc Alpert

Director Matt Barber

1st AD Kelly Jo Tackett

Production Manager Mark Bashaar

FilmL.A. Coordinator Cody Penwell

Location Manager Timothy Hillman
Primary Phone Mobile - 213-712-1637
Secondary Phone Office - 818-954-3077

Location Assistant Mona Nash Boelter
Primary Phone Mobile - 818-415-8383
Secondary Phone

Fees

Notification Charge	$170.00
FILMLA NON-REFUNDABLE FILM APPLICATION FEE	$685.00
LA COUNTY FIRE REVIEW	$282.00
LA COUNTY ROAD INSPECTION FEE	$360.00
LA COUNTY ROAD APPLICATION FEE	$163.00
LA COUNTY-SPECIAL EFFECTS PERMIT FEE	$288.00
LA COUNTY ROAD ENCROACHMENT PERMIT PROCESSING FEE	$297.00

Total Permit Fee $2,245.00

Number of Locations 2

NOT A PERMIT

Permit #F00146342

FilmL.A., Inc.
6255 W Sunset Blvd, 12th Floor
Hollywood, CA 90028
t: (213)977-8600 - f: (213)977-8601
www.filmla.com

Summary Information — Location

Permit Number	F00146342	**Location Manager**	Timothy Hillman
Production Company	WARNER BROS TELEVISION PRODUCT...	Primary Phone	Mobile - 213-712-1637
Insured Company	WARNER BROS TELEVISION PRODUCT...	Secondary Phone	Office - 818-954-3077
Production Title	LETHAL WEAPON		

Location Address 100 Universal City Plaza, Los Angeles, CA, 91608

Location Name UNIVERSAL STUDIOS / CITY WALK

Location Type Entertainment & Shopping district

Prep Dates 12/13/2018 - 12/13/2018 07:00 - 16:00 1 day

Film Dates 12/13/2018 - 12/13/2018 16:00 - 03:00 1 day

Strike Dates 12/14/2018 - 12/14/2018 04:30 - 10:00

Open or Closed to the Public Open

Generic Conditions

*Certain service and personnel fees required by jurisdictional agencies are not collected by FilmL.A. Any such fees must be paid directly to the appropriate agency, and a separate invoice will be provided to the permittee.
*LA CITY AND/OR LA COUNTY FIRE CHECKLIST ATTACHED TO FINAL PERMIT. THE PERMITTEE IS RESPONSIBLE FOR COMPLETING CHECKLIST PRIOR TO FILMING ACTIVITY AT THIS LOCATION. NON COMPLIANCE MAY RESULT IN ASSIGNMENT OF A FIRE OFFICER.
All closures impacting sidewalks must be implemented per WATCH manual, CA MUTCD TA-28 & TA-29
All vehicles must be parked on private property
Must Maintain 5' Clearance on Sidewalks/Walkways
Must maintain local/emergency access
No cast or crew parking on area streets
No interference with merchant activity.
Number of uniformed officers listed on the permit is a minimum requirement. Permittee remains responsible for deploying a sufficient number of uniformed officers to provide traffic and crowd control to ensure the safety of the film crew and the public.
Traffic control must be done in accordance w/MUTCD
Traffic Officers Required

Equipment on Location

Type	Quantity
5 or 10 ton trucks	3
Camera cars	1
Catering Truck	2
Condors	2

Personnel on Location

Type	Quantity
Cast	6
Crew	75
Extras	25
LA County FSO	1

NOT A PERMIT

FilmL.A., Inc.
6255 W Sunset Blvd, 12th Floor
Hollywood, CA 90028
t: (213)977-8600 - f: (213)977-8601
www.filmla.com

Summary Information — Location

Permit Number	F00146342	**Location Manager**	Timothy Hillman
Production Company	WARNER BROS TELEVISION PRODUCT...	Primary Phone	Mobile - 213-712-1637
Insured Company	WARNER BROS TELEVISION PRODUCT...	Secondary Phone	Office - 818-954-3077
Production Title	LETHAL WEAPON		

Cube Trucks	2
Generator	3
Honey Wagons	1
Picture vehicles	80
Portable restrooms	1
Scissor Lifts	2
Semi Trucks	4
Stakebed Trucks	6
Trailers	6
Vans	6

Assigned

Sheriff/CHP	2

Filming Activities Atmospheric Smoke Effects; Brandishing weapons (not in public view); Camera in car; Camera on sticks; Car-to-Car; Drive by; Drive ups & away; Driving shots; Emergency vehicles with flashing lights; Equipment on property; Handheld equipment; Interior and exterior dialogue; Intermittent pedestrian control; Intermittent traffic control - 2 minute standard (except 0700-0900 hrs & 1500-1900 hrs); Near hits & misses; Precision driving (within or below posted speed limit only); Running & tow shots.; Simulated chase with stunt man on roof of vehicle and vehicle crashing into another vehicle. All inside parking structure on private property closed to the public.;

Special Effects:

Type	No. Times Per Day	No. Takes Per Take
Breaking Glass	2 - 5	1

Jurisdiction **Political:** Los Angeles County - Supervisor District 3 **Police:** Los Angeles County Sheriff **Fire:** Los Angeles County Fire Department

Thomas Guide **Page:** 563 **Grid:** B6

Approvals LOS ANGELES COUNTY PUBLIC WORKS - FINAL APPROVERS Linda Ayers

Coordinator Note LA COUNTY FIRE DEPT. #18-3825-51:
FIRE SAFETY OFFICER REQUIRED.

Parking

Base Camp
Location Type : Filming Location

Crew Parking
Location Type : Filming Location

NOT A PERMIT

FilmL.A., Inc.
6255 W Sunset Blvd, 12th Floor
Hollywood, CA 90028
t: (213)977-8600 - f: (213)977-8601
www.filmla.com

Summary Information — Location

Permit Number	F00146342	**Location Manager**	Timothy Hillman
Production Company	WARNER BROS TELEVISION PRODUCT...	Primary Phone	Mobile - 213-712-1637
Insured Company	WARNER BROS TELEVISION PRODUCT...	Secondary Phone	Office - 818-954-3077
Production Title	LETHAL WEAPON		

Location Address 26154 Pico Canyon Rd, Stevenson Ranch, CA, 91381

Location Type Road

Prep Dates 12/14/2018 - 12/14/2018 07:00 - 12:00 1 day

Film Dates 12/14/2018 - 12/14/2018 12:00 - 18:00 1 day

Strike Dates 12/14/2018 - 12/14/2018 18:00 - 22:00

Open or Closed to the Public Open

Generic Conditions

*Certain service and personnel fees required by jurisdictional agencies are not collected by FilmL.A. Any such fees must be paid directly to the appropriate agency, and a separate invoice will be provided to the permittee.
*LA CITY AND/OR LA COUNTY FIRE CHECKLIST ATTACHED TO FINAL PERMIT. THE PERMITTEE IS RESPONSIBLE FOR COMPLETING CHECKLIST PRIOR TO FILMING ACTIVITY AT THIS LOCATION. NON COMPLIANCE MAY RESULT IN ASSIGNMENT OF A FIRE OFFICER.
Community Survey Obtained
Equipment staging and vehicles may park on one side of the street only.
Must contact local sheriff department ½ hour prior to any brandishing of weapons, gunfire, special effects, or aerial activity.
Must Maintain 5' Clearance on Sidewalks/Walkways
Must maintain local/emergency access
Must post "ROAD WORK AHEAD" signs, which must remain up until all activities on the roadway have been completed.
No cast or crew parking on area streets
No interference with merchant activity.
Number of uniformed officers listed on the permit is a minimum requirement.
Permittee remains responsible for deploying a sufficient number of uniformed officers to provide traffic and crowd control to ensure the safety of the film crew and the public.
Traffic control must be done in accordance w/MUTCD
Traffic Officers Required
Uniformed officers shall have a copy of the film permit in their possession and are required to confirm that all traffic control signage devices are in place.

Please see attached documents F00146342-Sign_Removal.pdf
Pico Cyn Rd (closure) btwn Whispering Oaks Dr & 1500ft west of location - Whispering Oaks & 400ft east NS curb - Leth.pdf

NOT A PERMIT

FilmL.A., Inc.
6255 W Sunset Blvd, 12th Floor
Hollywood, CA 90028
t: (213)977-8600 - f: (213)977-8601
www.filmla.com

Summary Information — Location

Permit Number	F00146342	**Location Manager**	Timothy Hillman
Production Company	WARNER BROS TELEVISION PRODUCT...	Primary Phone	Mobile - 213-712-1637
Insured Company	WARNER BROS TELEVISION PRODUCT...	Secondary Phone	Office - 818-954-3077
Production Title	LETHAL WEAPON		

Equipment on Location

Type	Quantity
4000 gal water truck	1
5 or 10 ton trucks	2
Cube Trucks	2
Fire Extinguisher (2A10BC Minimum Rating)	5
Generator	2
Picture vehicles	8
Portable restrooms	1
Semi Trucks	4
Stakebed Trucks	6
Trailers	3
Vans	6

Personnel on Location

Type	Quantity
Cast	8
Crew	75
Extras	6
LA County FSA assigned	1
Sheriff/CHP	2

Filming Activities Brandishing weapons; Camera in car; Camera on sticks; Car-to-Car; Drive by; Drive ups & away; Emergency vehicles with flashing lights; Equipment on property; Equipment on sidewalk & street; Equipment on sidewalk, in curb lane & across street; Exterior Dialogue; Exterior establishing shots; Handheld equipment; Intermittent pedestrian control; Intermittent traffic control - 2 minute standard (except 0700-0900 hrs & 1500-1900 hrs); Simulated crime scene with car crashed into pole (fake pole brought in by production). ; Requesting road closed to through traffic; local traffic only allowed through.; Removal (12/14; 0700hrs) and Re-Installation (12/14; 1800hrs) of a Traffic Sign; Filming on Gravel Driveway/Entrance to LACoDPW-Greensbrier A-14 Inlet; No Activity Beyond Gates;

Jurisdiction **Political:** Los Angeles County - Supervisor District 5 **Police:** Los Angeles County Sheriff **Fire:** Los Angeles County Fire Department

Approvals

LOS ANGELES COUNTY PUBLIC WORKS - FINAL APPROVERS	Linda Ayers
LOS ANGELES COUNTY ROAD DEPARTMENT - SANTA CLARITA (PO2)	Hooman Abarkohanai

Coordinator Note *PRODUCTION IS LIABLE FOR ANY DESTRUCTION OR DAMAGE OF LOS ANGELES COUNTY PROPERTY.

*PRODUCTION IS NOT PERMITTED TO FILM BEYOND THE GATES OF THE

NOT A PERMIT

FilmL.A., Inc.
6255 W Sunset Blvd, 12th Floor
Hollywood, CA 90028
t: (213)977-8600 - f: (213)977-8601
www.filmla.com

Summary Information — Location

Permit Number	F00146342	**Location Manager**	Timothy Hillman
Production Company	WARNER BROS TELEVISION PRODUCT...	Primary Phone	Mobile - 213-712-1637
Insured Company	WARNER BROS TELEVISION PRODUCT...	Secondary Phone	Office - 818-954-3077
Production Title	LETHAL WEAPON		

GREENSBRIER A-14 INLET.

Coordinator Note LA COUNTY FIRE DEPT. #18-3825-124:
FIRE SAFETY ADVISER, A 4000 GALLON WATER TRUCK, AND FIVE (5) 2A10BC FIRE EXTINGUISHERS REQUIRED.

Parking

Base Camp	26455 Rockwell Canyon Rd, Santa Clarita, CA, 91355	**Crew Parking**	26455 Rockwell Canyon Rd, Santa Clarita, CA, 91355
Location Type : Other Location		Location Type : Other Location	

Lane / Full Closure N/S PICO CANYON RD. FROM WHISPERING OAKS DR. 400 FT. EAST. REQUEST PERMISSION TO PARK INSIDE PILONS ON UNUSED SIDE OF ROAD WEST OF LANE CLOSURE.

Approximate Footage 0 - 300

Date(s) 12/14/2018 to 12/14/2018 **Time(s)** 07:00 to 22:00

Lane / Full Closure FULL CLOSURE PICO CANYON RD. FROM WHISPERING OAKS DR. TO 1500 FT. WEST OF LOCATION.

Approximate Footage 0 - 300

Date(s) 12/14/2018 to 12/14/2018 **Time(s)** 07:00 to 19:00

NOT A PERMIT

LETHAL WEAPON

THIS SIGN

LOCATED HERE (IN FRONT OF POLE)

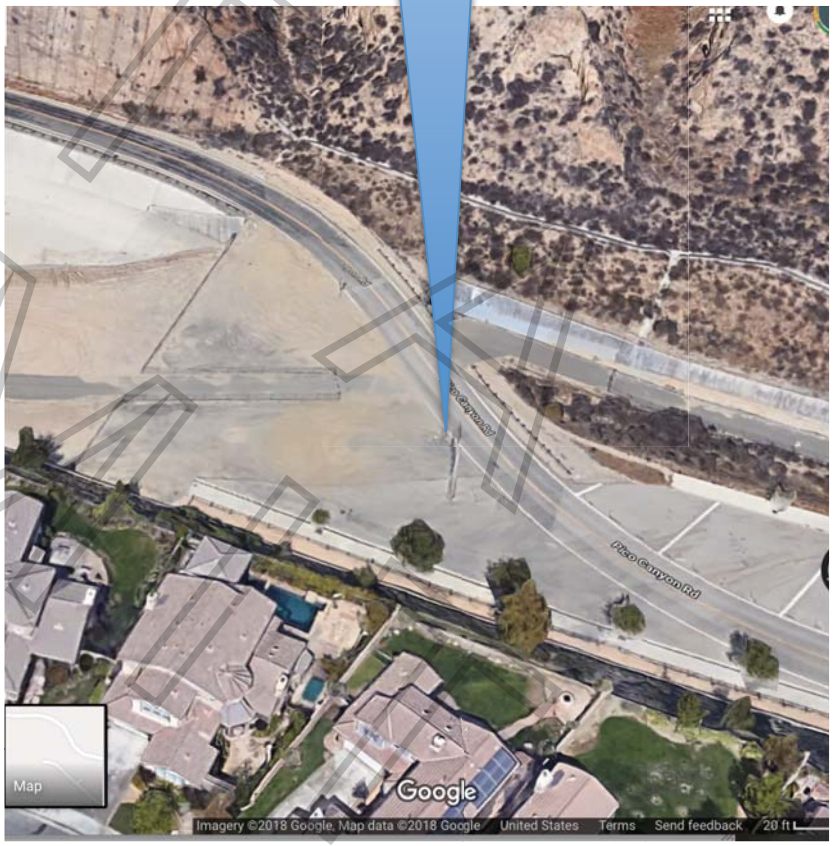

PENDING

Permit #F00146342

Permit #F001463 42

R3-1 R3-2 R11-4 R11-2 SC3 M4-10(L) M4-10(R) W20-2 W20-3 W20-1 W20-5 W1-6 (L) C30(CA) R3-7

Ⓢ TRAFFIC SIGNAL

● TRAFFIC CONE

TYPE I W/ SIGN

HIGH LEVEL WARNING DEVICE

ALL TRAFFIC CONTROL WILL BE INSTALLED TO MEET OR EXCEED THE LATEST CA-MUTCD MINIMUM REQUIREMENTS

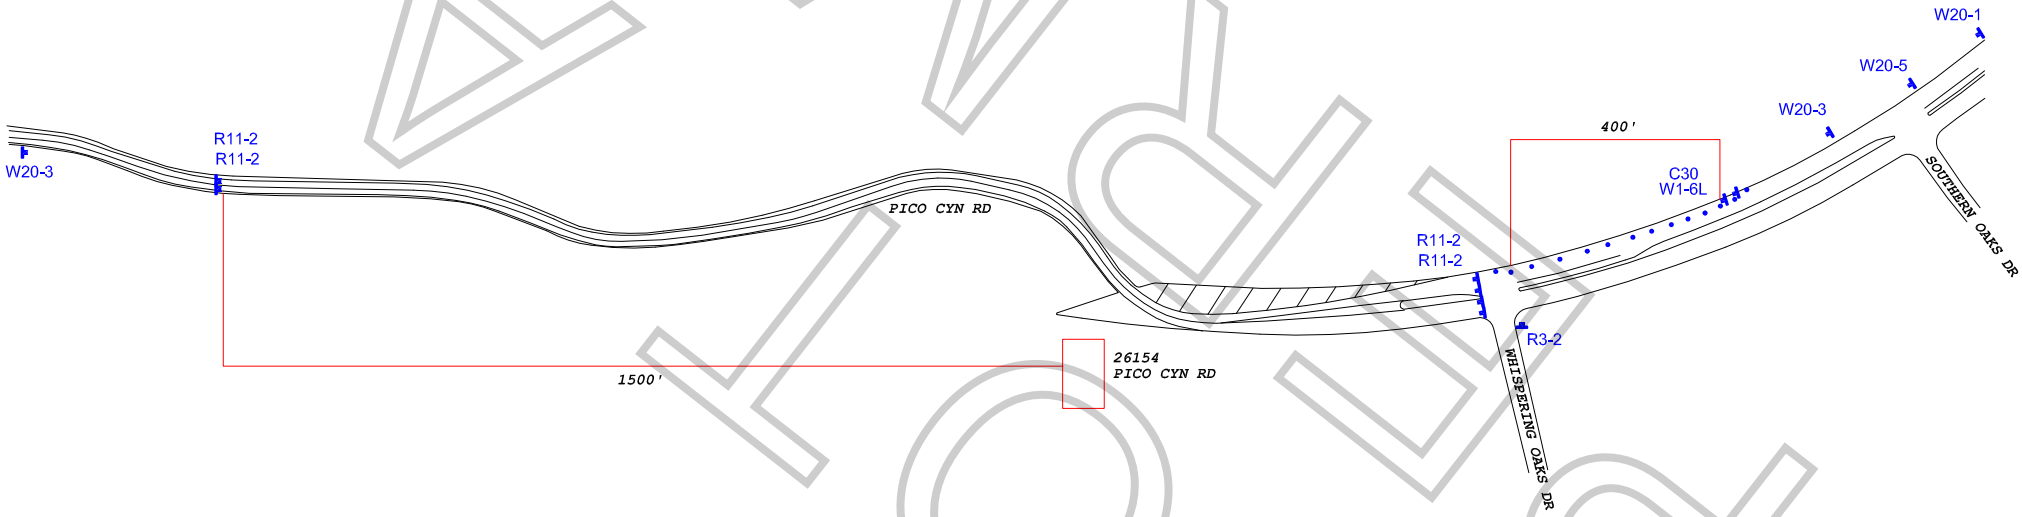

WORK ZONE TRAFFIC CONTROL PLAN
GENERAL NOTES

1. DATE/TIME:
   LANE CLOSURE: 12-14-18 FROM 07:00 HOURS TO 22:00 HOURS.
   FULL CLOSURE: 12-14-18 FROM 07:00 HOURS TO 19:00 HOURS.

2. ALL SIGNING, STRIPING, AND TRAFFIC CONTROL DEVICES SHALL CONFORM TO THE (CURRENT) STATE OF CALIFORNIA DEPARTMENT OF TRANSPORTATION (CALTRANS) STANDARD PLANS AND STANDARD SPECIFICATIONS, CALIFORNIA MUTCD, AND ANY ADDENDUMS THERETO, AND AS SHOWN ON THESE PLANS, SYMBOLS AND ABBREVIATIONS USED ARE SHOWN ON CALTRANS STANDARD PLANS.
3. THERE WILL BE NO INTERFERENCE WITH TRAFFIC SIGNALS OR CROSSWALKS.
4. CONES WILL BE 28" MINIMUM HEIGHT AND HAVE REFLECTORIZED SLEEVES FOR NIGHT WORK.
5. POLICE WILL DIRECT TRAFFIC IF NECESSARY.

TCP FOR: LETHAL WEAPON

LOCATION:
N/S CURB - PICO CYN RD FROM WHISPERING OAKS DR TO 400' EAST
CLOSURE - PICO CYN RD FROM WHISPERING OAKS TO 1500' WEST OF LOCATION. LOS ANGELES, CALIFORNIA

CONTACT: TIM HILLMAN
PH# 213-712-1637

JCL TRAFFIC SERVICES
(213) 622-9775
C31-CA Lic # 805357

DATE REVISIONS

DRAFTER: MARIO MENJIVAR
SCALE: N.T.S.
FILM LA: CODY PENWELL

FINAL ORIGINAL